BENCH MARKS				
NO.	STATION	DESCRIPTION	OFFSET	ELEV.
308	10+475±	CHISLED "+" CMCP F.E. SOUTH END	7m+ RT.	270.373
309	10+002±	CHISLED "□" S.E. COR. B-53-932	4.2m RT.	266.548
310	9+598±	CHISLED "+" CMCP F.E. NORTH END	7m± RT.	266.611

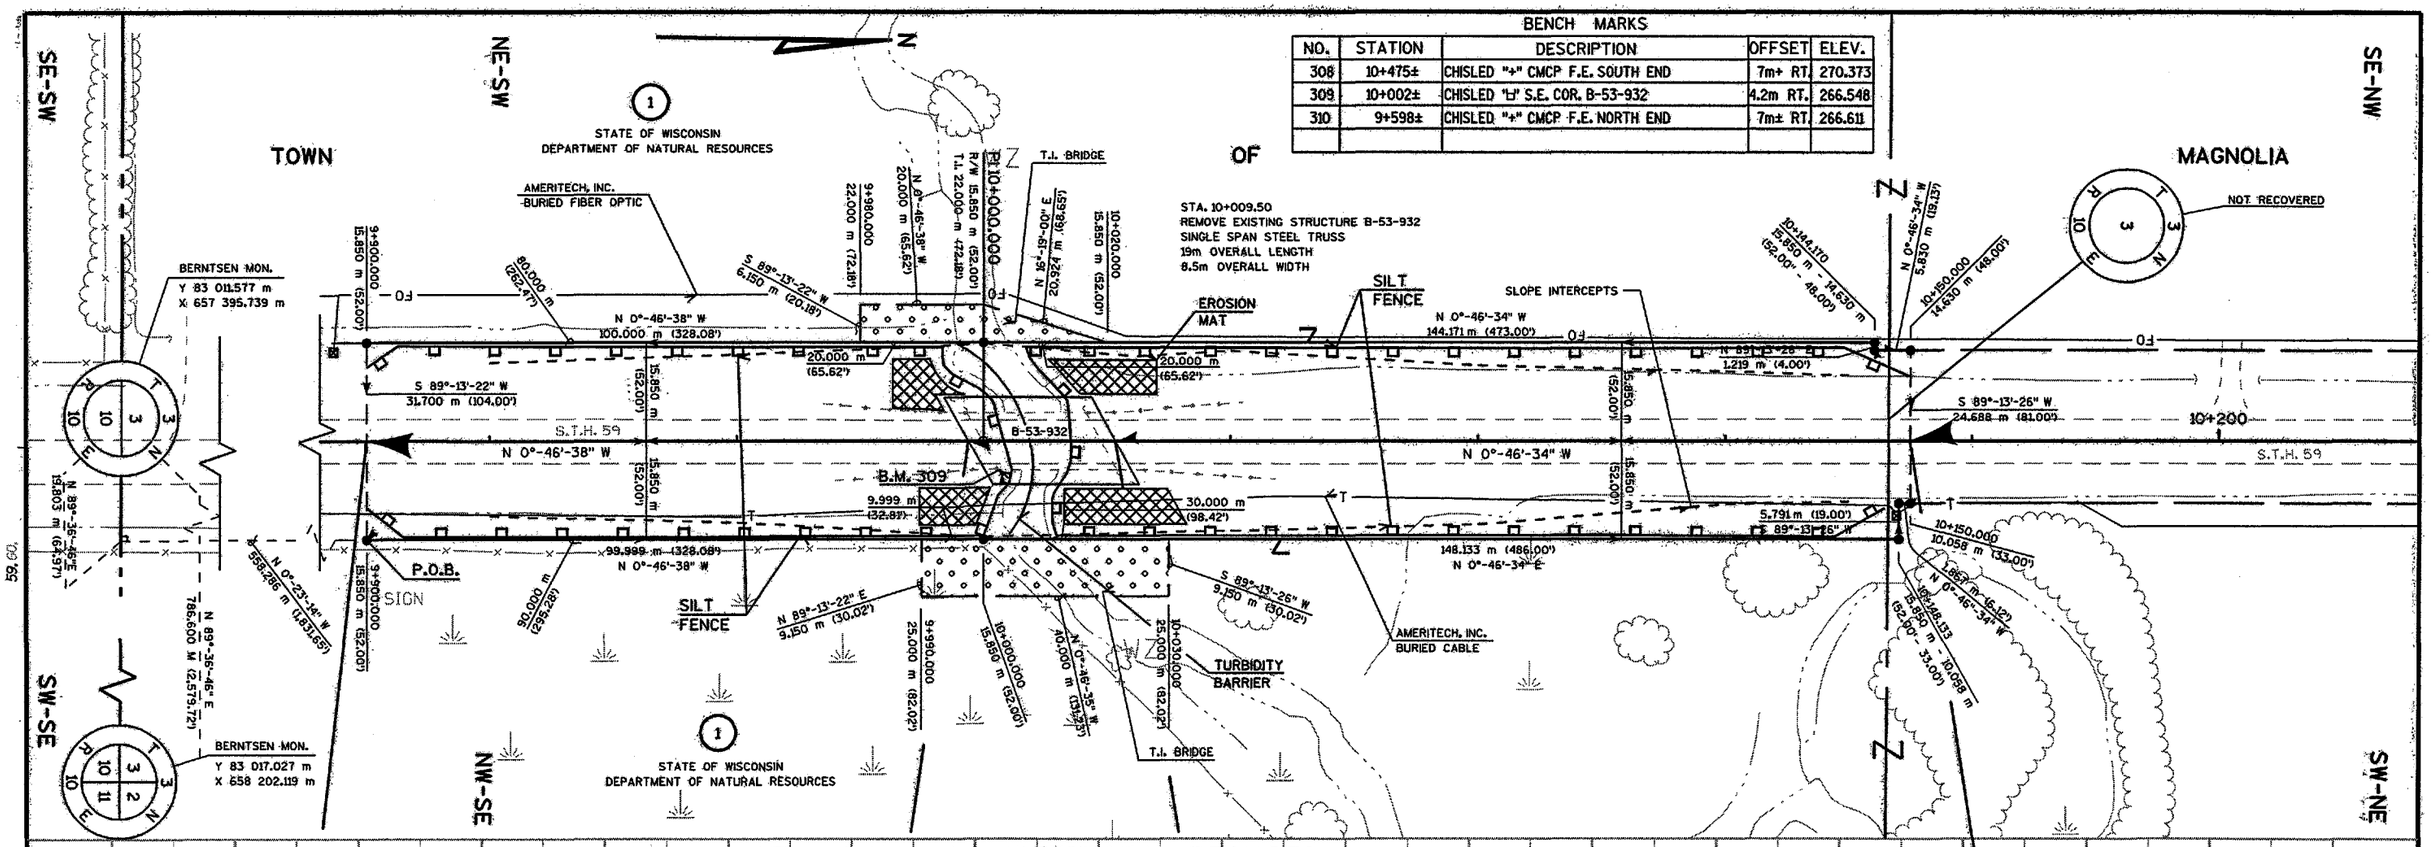

AREAS SHOWN IN THE TOTAL ACRES COLUMN MAY BE APPROXIMATE AND ARE DERIVED FROM TAX ROLLS OR OTHER AVAILABLE SOURCES AND MAY NOT INCLUDE LANDS OF THE OWNER WHICH ARE NOT CONTIGUOUS TO THE AREA TO BE ACQUIRED.

SCHEDULE OF LANDS & INTERESTS REQUIRED

PARCEL NUMBER	SHEET NUMBER	OWNER(S)	INTEREST REQUIRED	TOTAL ACRES OR S.F.	R/W ACRES OR S.F. REQUIRED NEW	EXISTING	TOTAL	TOTAL ACRES OR S.F. REM.	T.I., P.L.E. ACRES OR S.F.	TOTAL HECTARES OR sq. m	R/W HECTARES OR sq. m REQUIRED NEW	EXISTING	TOTAL	TOTAL HECTARES OR sq. m REM.	T.I., P.L.E. HECTARES OR sq. m
1		STATE OF WISCONSIN, DEPARTMENT OF NATURAL RESOURCES	T.I.	--	--	--	--	--	0.14	--	--	--	--	--	0.055

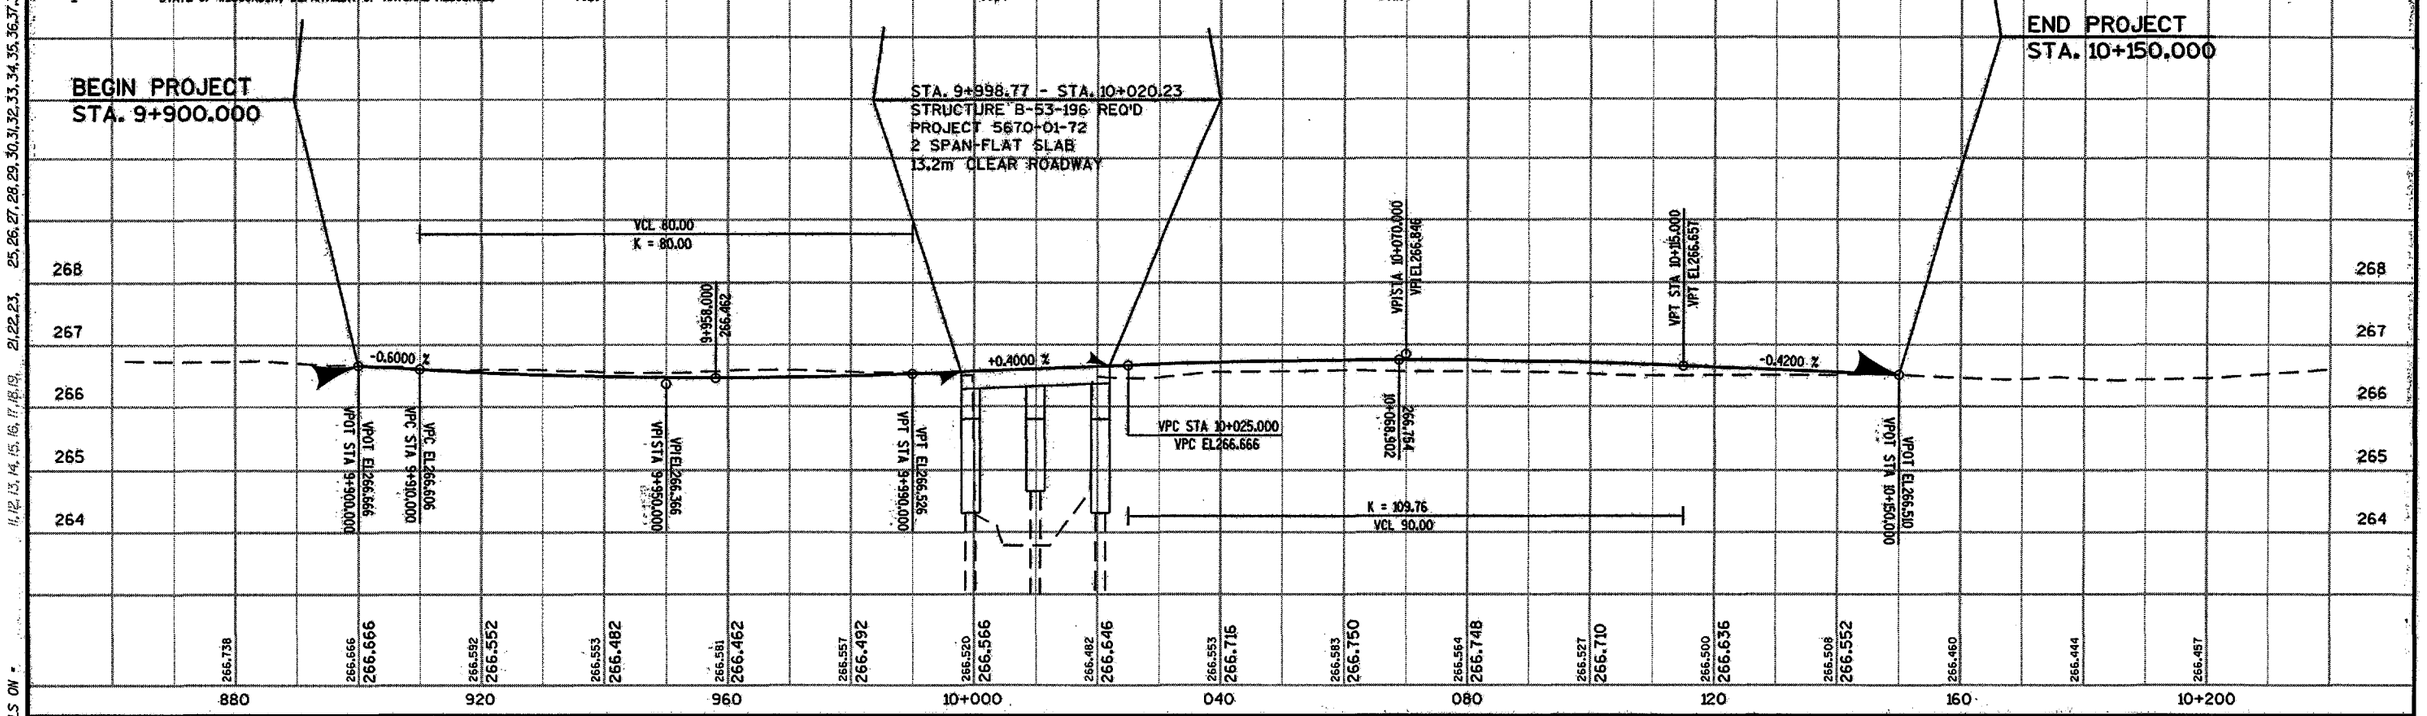

PLAN & PROFILE	SCALE: 0 5 10 20m	COUNTY: ROCK	HIGHWAY: S.T.H. 59	PROJECT NUMBER: 5670-01-72	SHEET NUMBER: M

FILE NAME : D:\5670010\5670501.DGN ORIGINATOR : DOTBBG PLOT SCALE : 0.9968311.000000 PLOT DATE: 05-MAR-2003 13:37
LEVELS ON : 11,12,13,14,15,16,17,18,19, 21,22,23, 25,26,27,28,29,30,31,32,33,34,35,36,37,38,39,40,41,42,43,44,